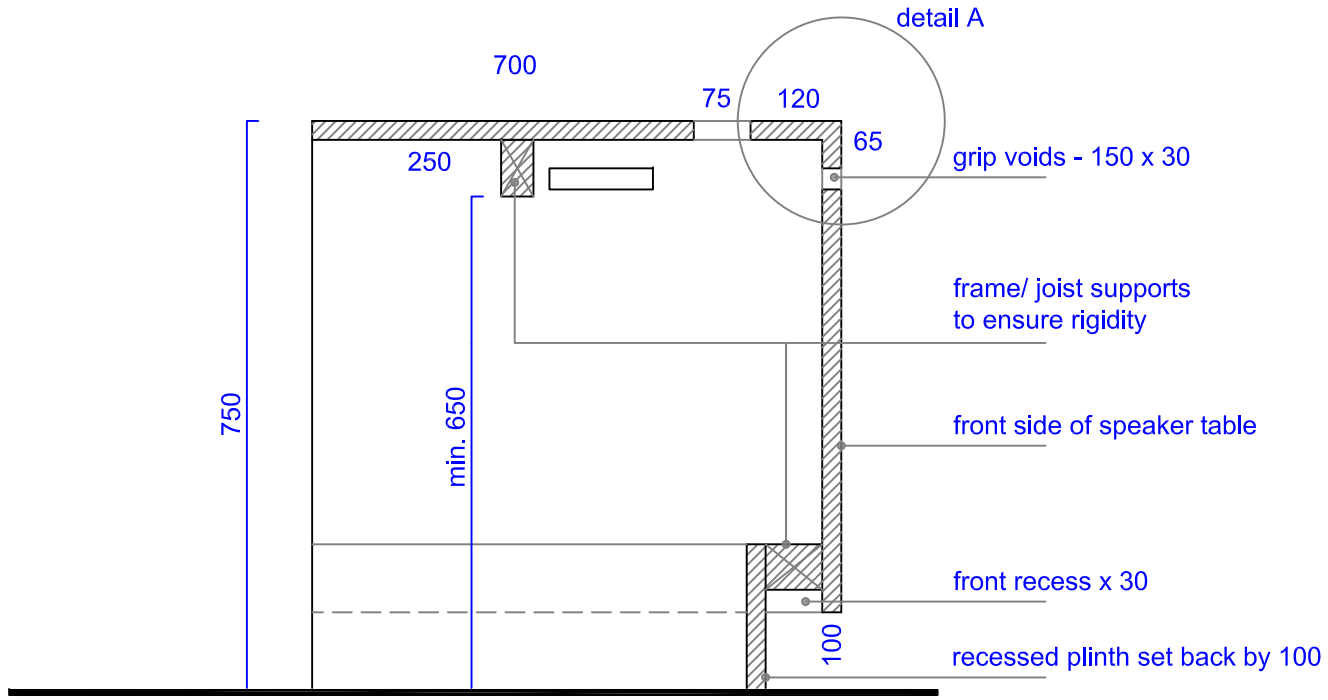

section

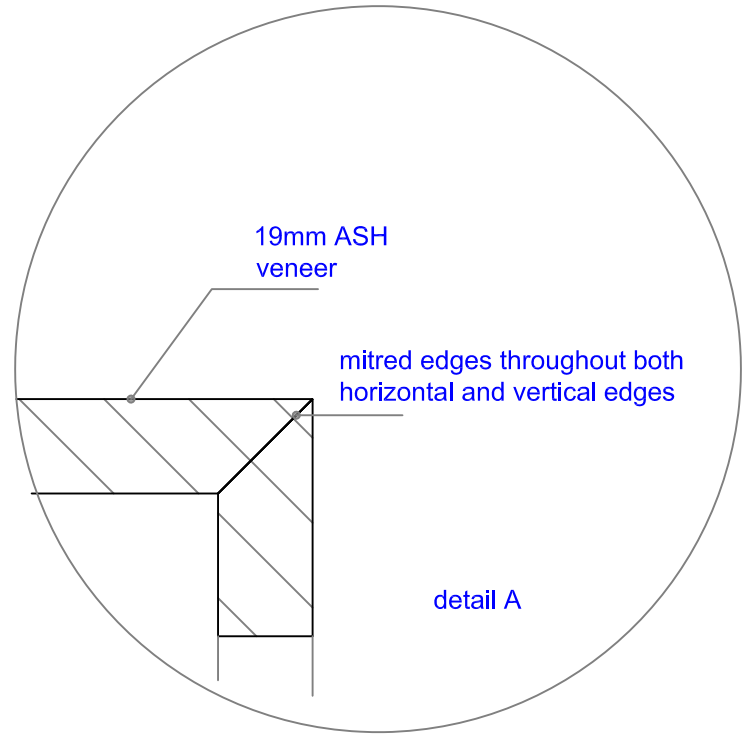

NOTES:	PROJECT:	DRWG.TITLE:		REF.:	ARCHITECT:
	Humanitas Foundation Cultural and Religious Tourism Experience	Auditorium Speakers Table		HF_1.2D	kenneth zammit endrich no 1 manol mansions de paule avenue balzan bzn 07 tel 21441635 /6 fax 21440130 kenneth@architects-studio.net mob. t. 99452050
	CLIENT: St Dominic's Priory	SCALE: 1:20	DATE: MAR 20	DRAWN: SC	